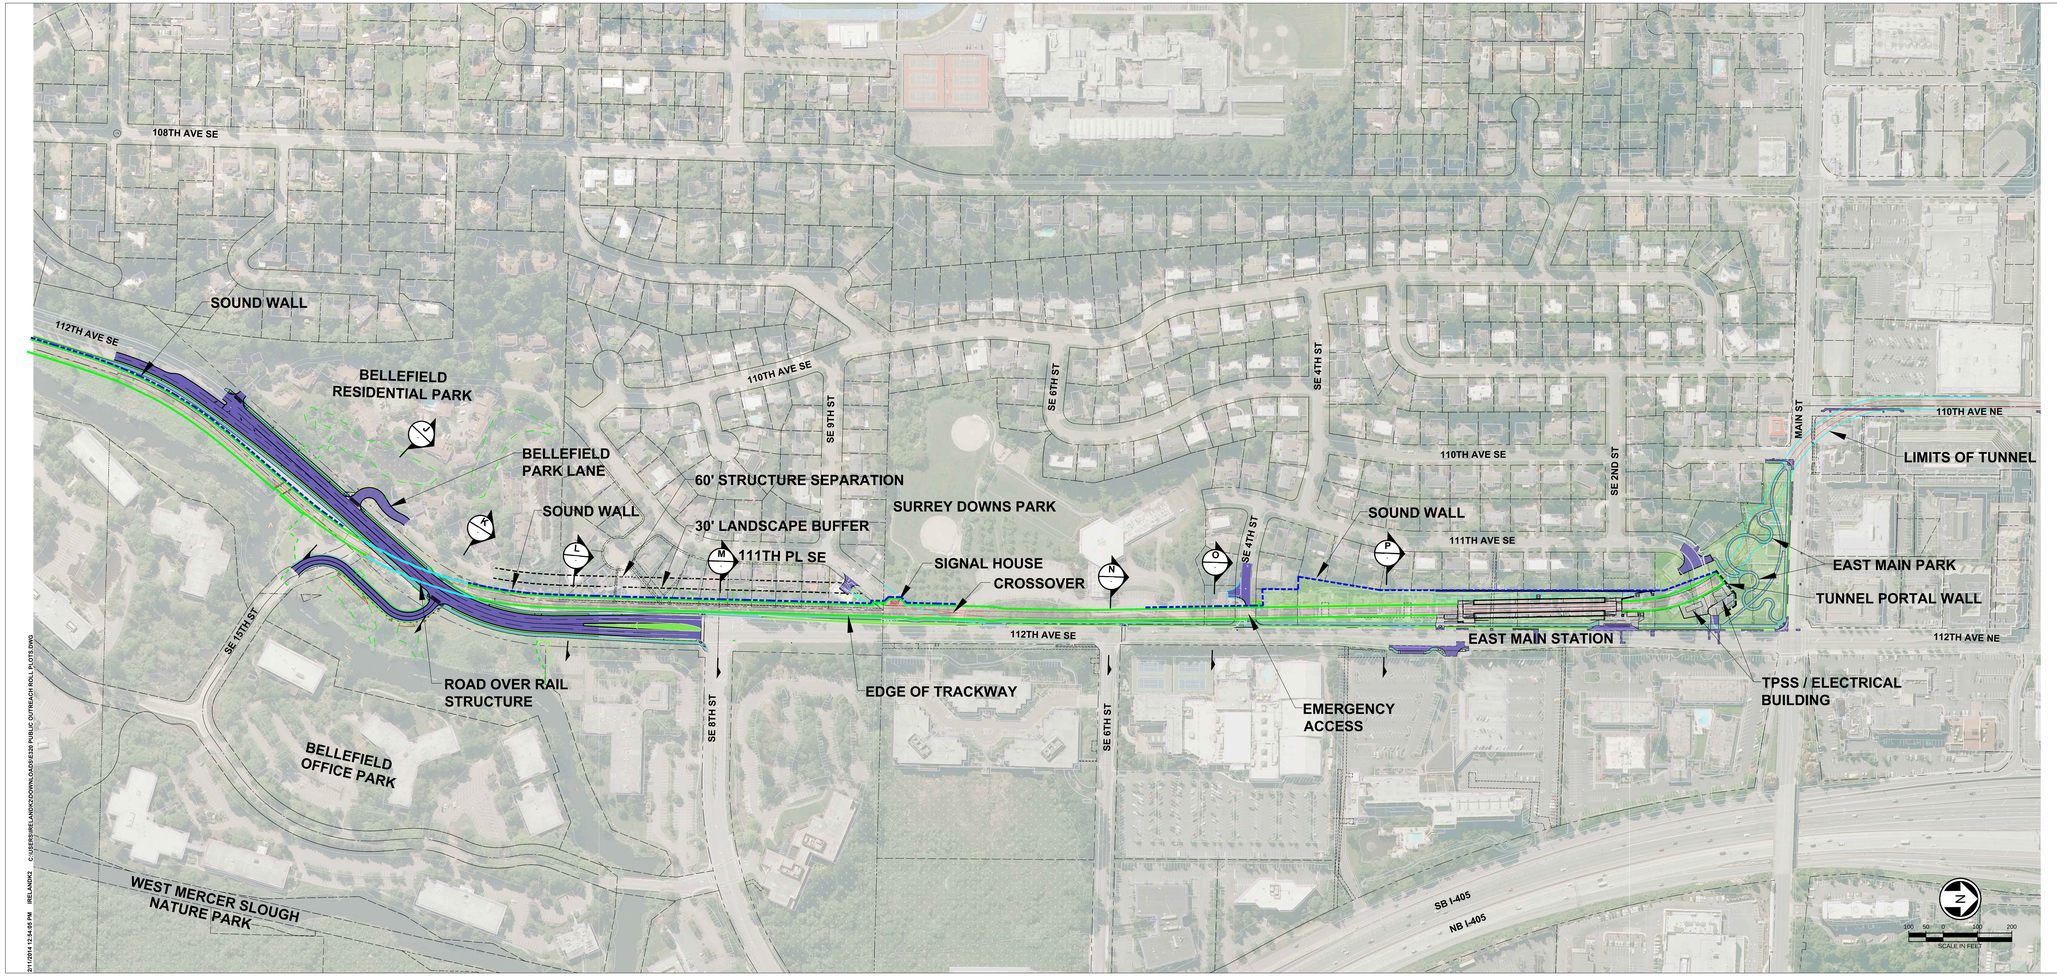

EAST LINK
SOUTH BELLEVUE TO OVERLAKE TRANSIT CENTER
FINAL DESIGN
112TH AVE SE

FINAL DESIGN PARTNERS.

SOUNDTRANSIT

Sheet No.
2 OF 2

C:\USERS\IRELAND\DOWNLOADS\330 PUBLIC OUTREACH ROLL PLOTS.DWG
IRELAND\2
2/11/2014 12:45:55 PM